33691

Begin at the intersection of the south line of the NE¼ of NW¼ of NW¼ of Section 11, Township 35 South, Range 17 East, and the center line of Tamiami Trail; thence North along the center line of Tamiami Trail, 170 feet for a Point of Beginning; thence continue North along said center line of Tamiami Trail 200 feet; thence N 89° 54' W 325 feet; thence S 0° 04' E 200 feet; thence S 89° 54' E 325 feet to the Point of Beginning; being in Section 11, Township 35 South, Range 17 East; LESS Road Right of Way in Deed Book 358, page 501, Public Records of Manatee County, Florida, SUBJECT to easement described in Deed Book 360, page 6, Public Records of Manatee County, Florida, being the North 200 feet of the property conveyed in deed dated January 13, 1961 from Jose Hrenak and Verna I. Hrenak, his wife, to Walter Gruhler and Elizabeth E. Gruhler, his wife, recorded January 16, 1961, in O. R. Book 53, page 370, public records of Manatee County, Florida.

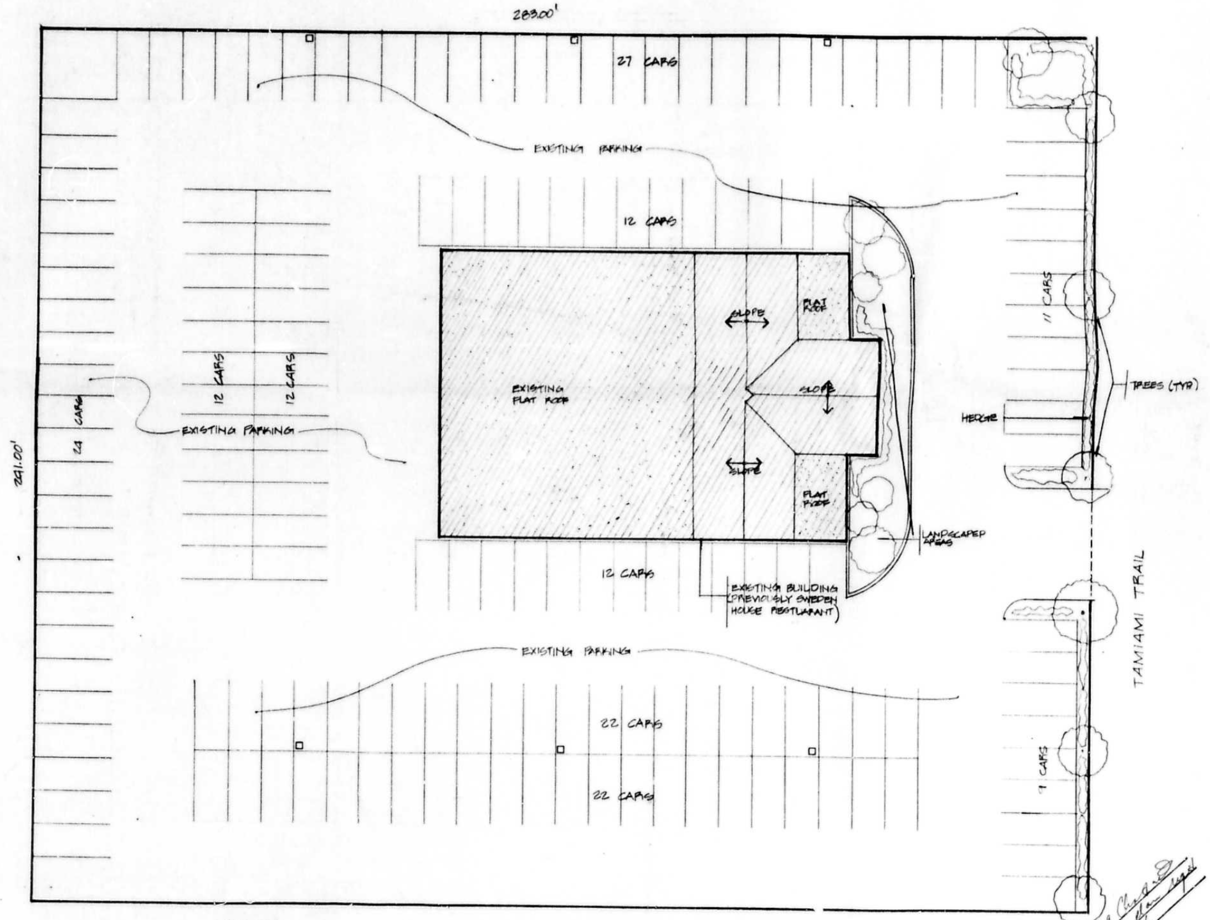

PARKING

EXISTING PARKING 163 SPACES
REQUIRED PARKING 121 SPACES

SEATING FOR 258 ÷ 4 = 64.5
USABLE PATRON AREA 4192 ÷ 75 = 56.0
~121.

NORTH

SITE PLAN

SCALE 1/16" = 1'-0"

NOTE: SHADED BLGD. AREA DENOTES AREA TO BE RENOVATED & IS THE LIMITS OF THESE CONSTRUCTION DOCUMENTS

APPROVED BY [signature] site plan approval
DATE 6/10/81

REVISIONS | BY

LOWELL LOTSPEICH
ARCHITECT - PLANNER
WINTER PARK, FLORIDA

PIZZA TIME THEATRE
SARASOTA, FLORIDA

Date 6-9-81
Scale 1/16" = 1'-0"
Drawn RFC
Job
Sheet 1
Of Sheets

1

Begin at the intersection of the south line of the NE¼ of NW¼ of NW¼ of Section 11, Township 35 South, Range 17 East, and the center line of Tamiami Trail; thence North along the center line of Tamiami Trail, 170 feet for a Point of Beginning; thence continue North along said center line of Tamiami Trail 200 feet; thence N 89° 54' W 325 feet; thence S 0° 04' E 200 feet; thence S 89° 54' E 325 feet to the Point of Beginning; being in Section 11, Township 35 South, Range 17 East; LESS Road Right of Way in Deed Book 358, page 501, Public Records of Manatee County, Florida, SUBJECT to easement described in Deed Book 360, page 6, Public Records of Manatee County, Florida, being the North 200 feet of the property conveyed in deed dated January 13, 1961 from Jose Hrenak and Verna I. Hrenak, his wife, to Walter Gruhler and Elizabeth E. Gruhler, his wife, recorded January 16, 1961, in O. R. Book 53, page 370, public records of Manatee County, Florida.

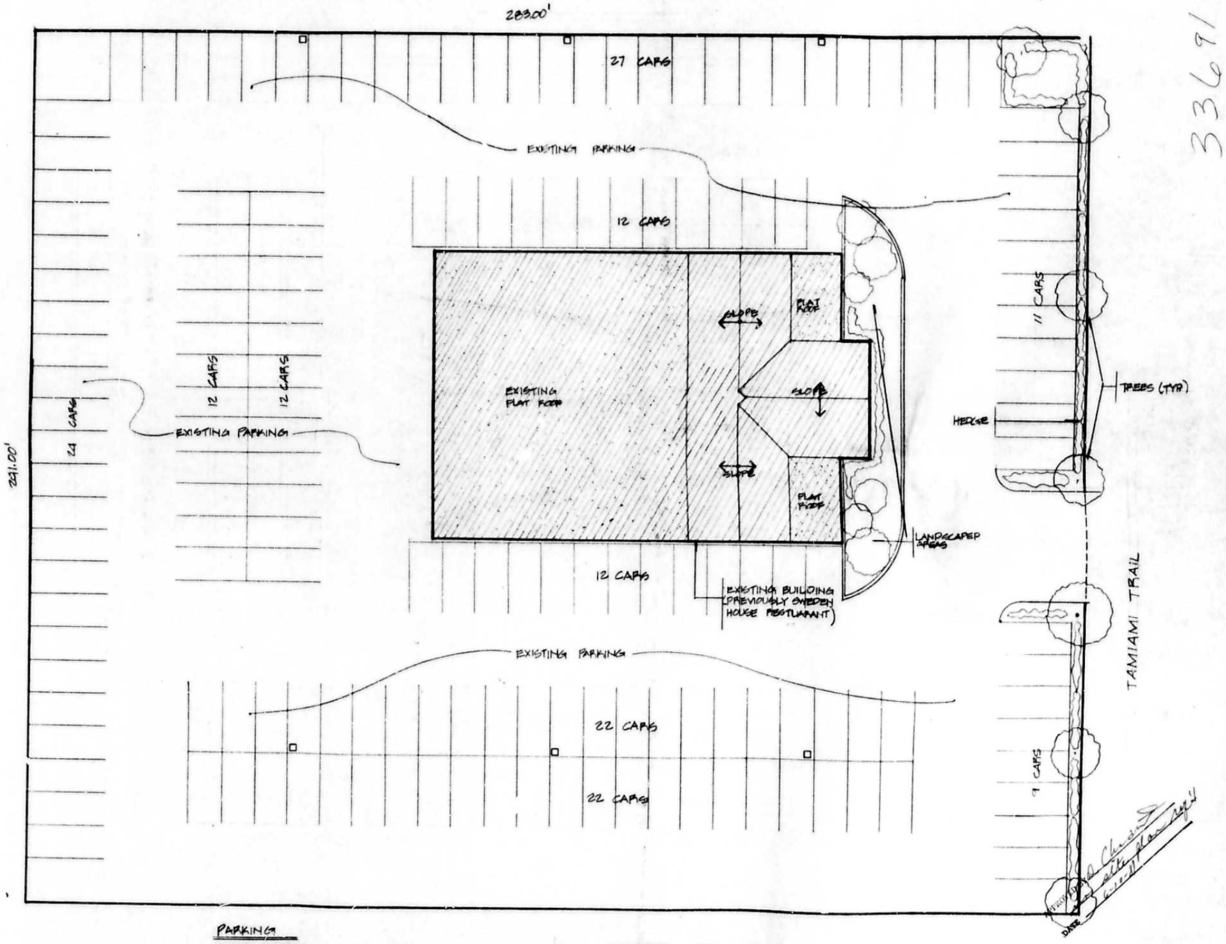

PARKING

EXISTING PARKING 163 SPACES
REQUIRED PARKING 121 SPACES

SEATING FOR 258 ÷ 4 = 64.5
USABLE PATRON AREA 4192 ÷ 75 = 56.0
≈121.

NORTH

SITE PLAN

SCALE 1/16" = 1'-0"

NOTE: SHADED BLGD. AREA DENOTES AREA TO BE RENOVATED & IS THE LIMITS OF THESE CONSTRUCTION DOCUMENTS

MANATEE COUNTY HEALTH DEPARTMENT
These plans are approved. Subject restaurant will be connected to State approved water and sewage systems.
6-22-81 — Date
B. Lewellen — Signature

REVISIONS	BY

LOWELL LOTSPEICH
ARCHITECT - PLANNER
WINTER PARK, FLORIDA

PIZZA TIME THEATRE
SARASOTA, FLORIDA

Date	6-9-81
Scale	1/16" = 1'-0"
Drawn	RPC
Job	
Sheet	1
Of	Sheets

Begin at the intersection of the south line of the NE¼ of NW¼ of NW¼ of Section 11, Township 35 South, Range 17 East, and the center line of Tamiami Trail; thence North along the center line of Tamiami Trail, 170 feet for a Point of Beginning; thence continue North along said center line of Tamiami Trail 200 feet; thence N 89° 54' W 325 feet; thence S 0° 04' E 200 feet; thence S 89° 54' E 325 feet to the Point of Beginning; being in Section 11, Township 35 South, Range 17 East; LESS Road Right of Way in Deed Book 358, page 501, Public Records of Manatee County, Florida, SUBJECT to easement described in Deed Book 360, page 6, Public Records of Manatee County, Florida, being the North 200 feet of the property conveyed in deed dated January 13, 1961 from Jose Hrenak and Verna I. Hrenak, his wife, to Walter Gruhler and Elizabeth E. Gruhler, his wife, recorded January 16, 1961, in O. R. Book 53, page 370, public records of Manatee County, Florida.

33691

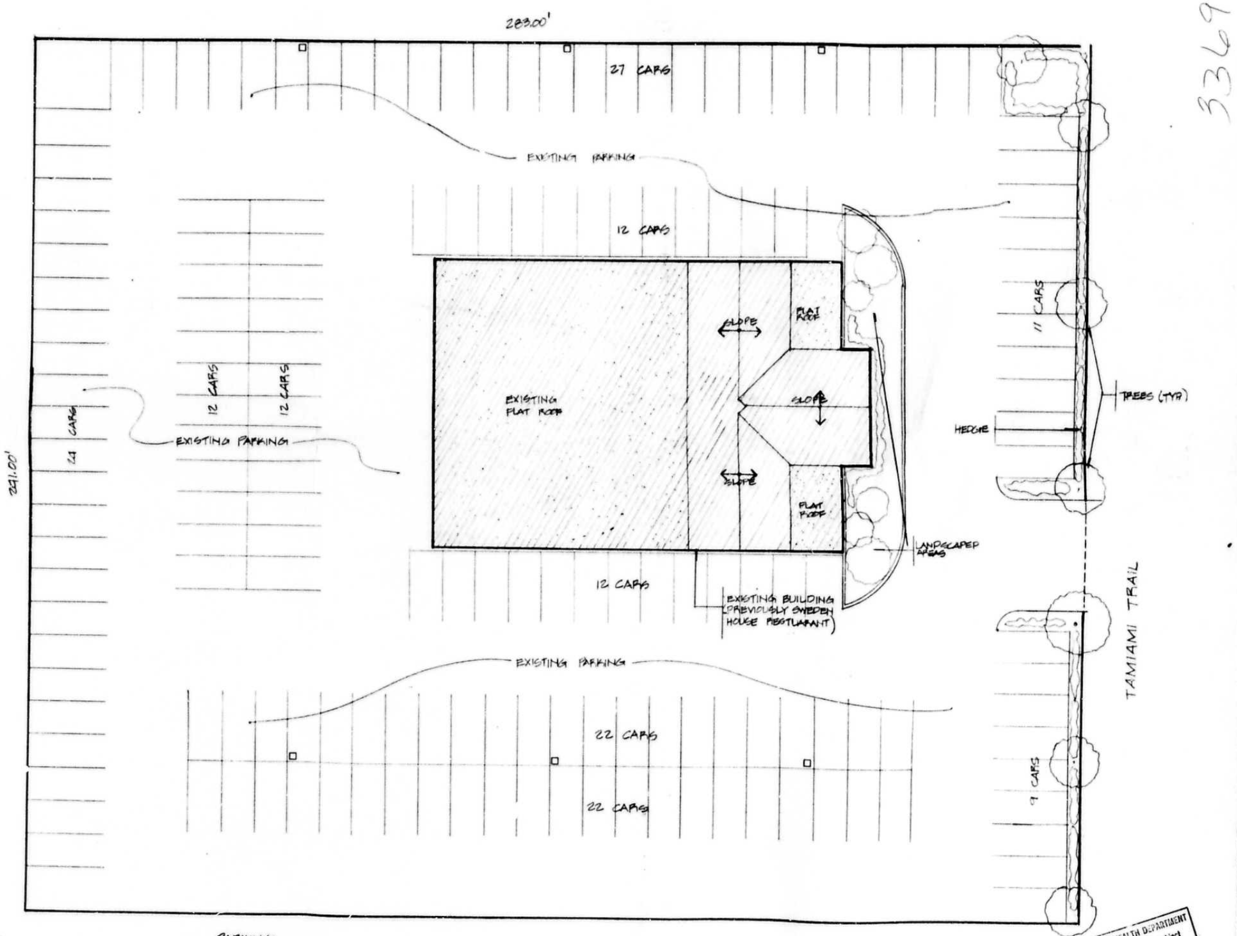

PARKING

EXISTING PARKING 163 SPACES
REQUIRED PARKING 121 SPACES

SEATING FOR 258 ÷ 4 = 64.5
USABLE PATRON AREA 4192÷75 = 56.0
≈121.

NORTH

SITE PLAN

SCALE 1/16" = 1'-0"

NOTE: SHADED BLGD. AREA DENOTES AREA TO BE RENOVATED & IS THE LIMITS OF THESE CONSTRUCTION DOCUMENTS

MANATEE COUNTY HEALTH DEPARTMENT
These plans are approved. Subject restaurant will be connected to State approved water and sewage systems.
6-22-81 Date
Signature

REVISIONS | BY

LOWELL LOTSPEICH
ARCHITECT - PLANNER
WINTER PARK, FLORIDA

PIZZA TIME THEATRE
SARASOTA, FLORIDA

Date 6-9-81
Scale 1/16"=1'-0"
Drawn RPC
Job
Sheet 1
Of Sheets

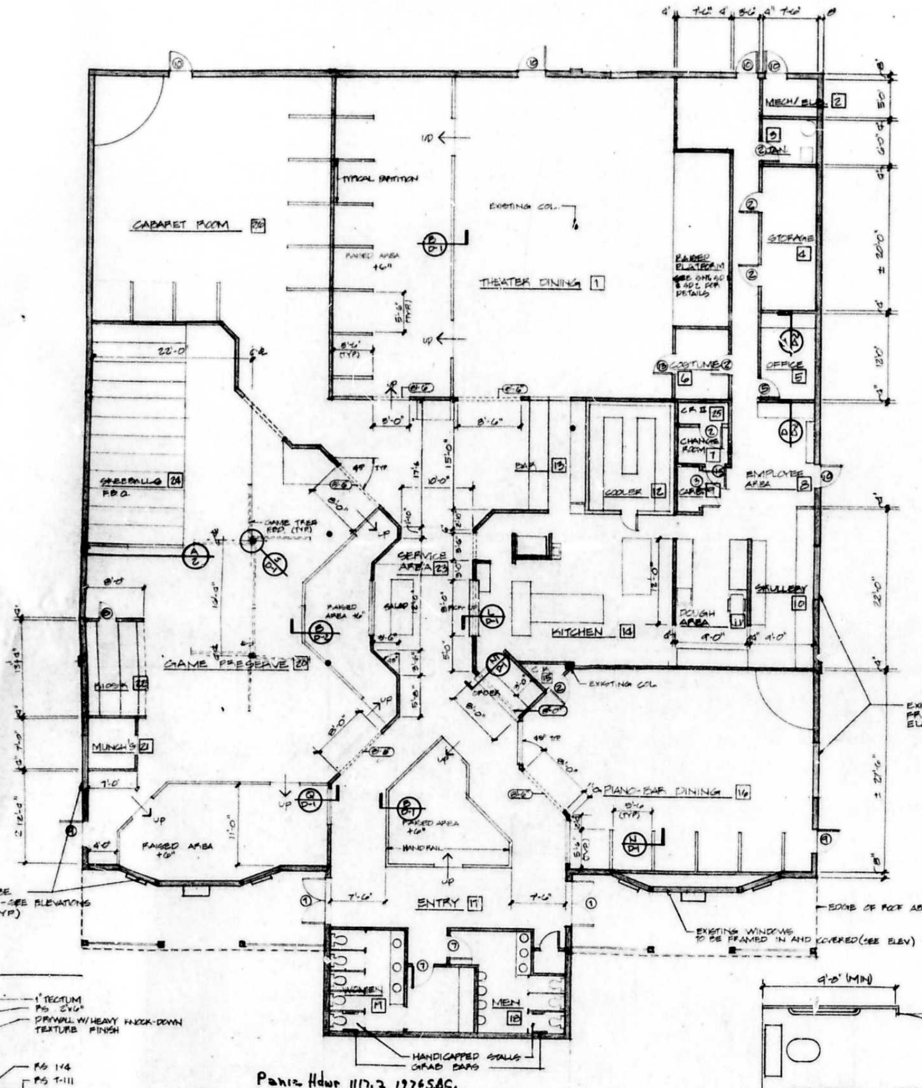

Panic Hdwr 1117.2 1976 SBC.

FLOOR PLAN

SCALE 1/8"=1'-0"

NOTE: ALL HEADER HEIGHTS TO BE 6'-8" OFF FIN. FLOOR UNLESS DENOTED:

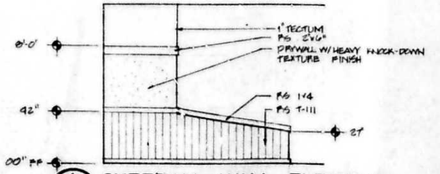

A/2 SKEEBALL WALL ELEVATION 1/8"=1'-0"

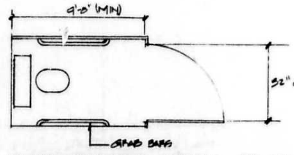

HANDICAPPED STALL PLAN 1/2"=1'-0"

DOOR SCHEDULE

	SIZE	MATERIAL DOOR	FRAME	CORE	REMARKS/HARDWARE
1.	(2) 3'-0"x6'-8"	BR. GL & BRONZE	ALUM.		C, T, DP, S, KY, P
2	3'-0"x6'-8"	WOOD	WOOD	H	KY, S, V
3	(2) 2'-6"x6'-8"	WOOD	WOOD	H	KY, S, V
4	3'-0"x6'-8"	WOOD	WOOD	H	H, KY, S
5	2'-6"x6'-8"	WOOD	WOOD	H	H, KY, S
6	3'-0"x6'-8"	WOOD	WOOD	S	K, PP, W, DOUBLE ACTION
7	3'-0"x6'-8"	WOOD	WOOD	S	C, DP, K, PP, S, V
8	2'-6"x6'-8"	WOOD	WOOD	H	KY, S, C
9	3'-0"x6'-8"	WOOD	WOOD	S	A, C, P, S, T BLIND
10	3'-0"x6'-8"	METAL	METAL		A, C, P, S, T
11	(2) 3'-0"x6'-8"	METAL	METAL		A, C, P, S, T, V
12	3'-0"x6'-8"	METAL	METAL		A, C, P, S, T, V
13	2'-6"x6'-8"	WOOD	WOOD	H	KY, S
14	3'-0" x AS NEEDED		WOOD		RETRACTABLE STEPS
15	3'-0"x6'-8"	WOOD	WOOD	H	L, S, V

HARDWARE KEY

SYM	DESCRIPTION		
C	CLOSURE	P	PANICK HARDWARE
DP	DOOR PULL	PP	PUSH PLATE
H	PEEP HOLE	S	STOP
K	KICK PLATE	T	THRESHOLD
KY	KEYED	V	VENTED
L	COURTESY LOCK	W	WINDOW
		A	ALARM

33691

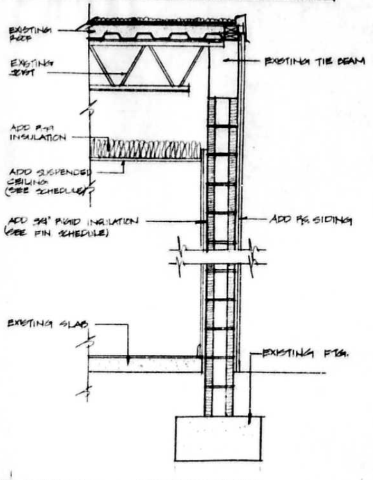

B TYPICAL EXISTING WALL SECTION

SCALE 3/4"=1'-0"

LOWELL LOTSPEICH
ARCHITECT - PLANNER
WINTER PARK, FLORIDA

PIZZA TIME THEATRE
SARASOTA, FLORIDA

Date 6-7-81
Scale AS NOTED
Drawn RRC
Job
Sheet 2
Of Sheets

REVISIONS	BY

DOOR SCHEDULE

	SIZE	MATERIAL DOOR	MATERIAL FRAME	CORE	REMARKS/HARDWARE
1.	(2) 3'-0" x 6'-8"	BR. GL & BRONZE	ALUM.		C, T, DP, S, KY, P
2.	3'-0" x 6'-8"	WOOD	WOOD	H	KY, S, V
3	(2) 2'-6" x 6'-8"	WOOD	WOOD	H	KY, S, V
4	3'-0" x 6'-8"	WOOD	WOOD	H	H, KY, S
5	2'-6" x 6'-8"	WOOD	WOOD	H	H, KY, S
6	3'-0" x 6'-8"	WOOD	WOOD	S	K, PP, W, DOUBLE ACTION
7	3'-0 x 6'-8	WOOD	WOOD	S	C, DP, K, PP, S, V
8	2'-6" x 6'-8"	WOOD	WOOD	H	KY, S, C
9	3'-0" x 6'-8"	WOOD	WOOD	S	A, C, P, S, T BLIND
10	3'-0" x 6'-8"	METAL	METAL		A, C, P, S, T
11	(2) 3'-0" x 6'-8"	METAL	METAL		A, C, P, S, T, V
12	3'-0" x 6'-8"	METAL	METAL		A, C, P, S, T, V
13	2'-6" x 6'-8"	WOOD	WOOD	H	KY, S
14	3'-0 x AS NEEDED		WOOD		RETRACTABLE STEPS
15	3'-0" x 6'-8	WOOD	WOOD	H	L, S, V

33691

HARDWARE KEY

SYM	DESCRIPTION		
C	CLOSURE	P	PANICK HARDWARE
DP	DOOR PULL	PP	PUSH PLATE
H	PEEP HOLE	S	STOP
K	KICK PLATE	T	THRESHOLD
KY	KEYED	V	VENTED
L	COURTESY LOCK	W	WINDOW
		A	ALARM

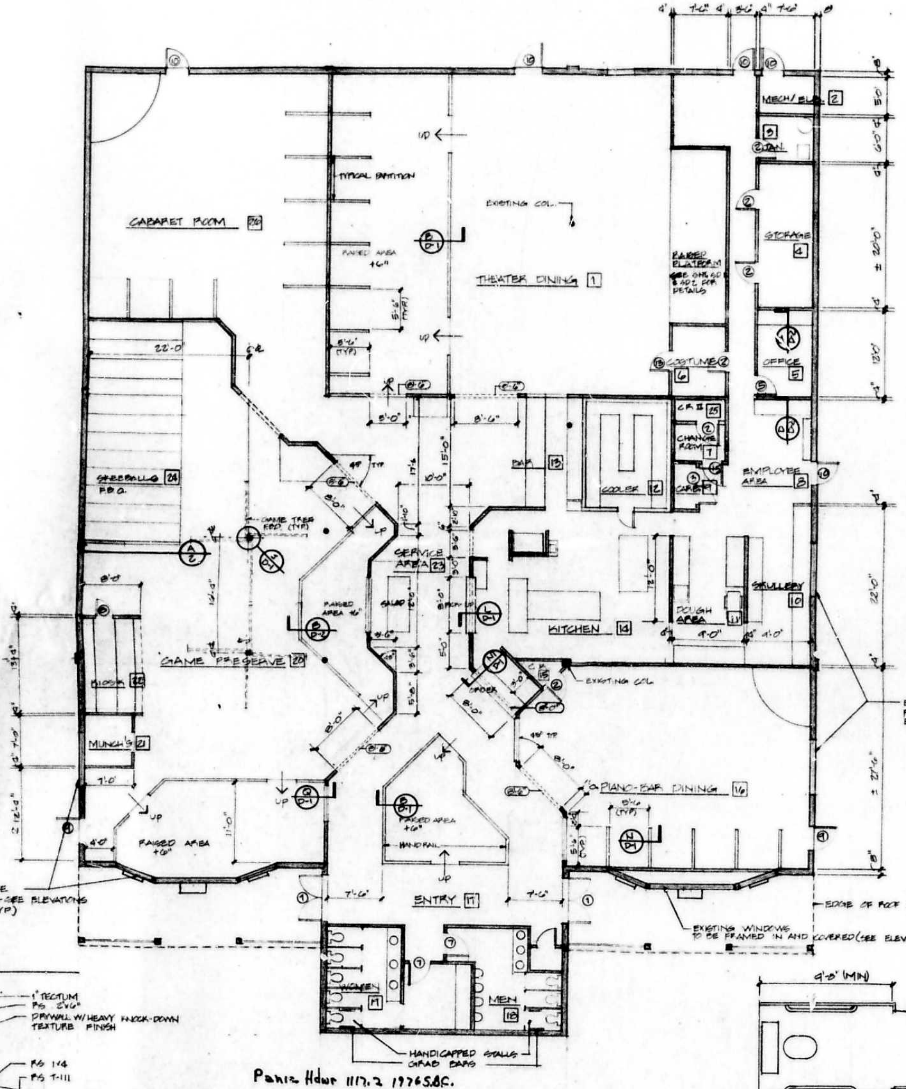

Panic Hdwr 1117.2 1976 S.B.C.

FLOOR PLAN

SCALE 1/8"=1'-0"

NOTE: ALL HEADER HEIGHTS TO BE 6'-8" OFF FIN. FLOOR UNLESS DENOTED: ⬭

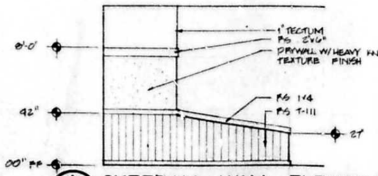

A/2 SKEEBALL WALL ELEVATION 1/8"=1'-0"

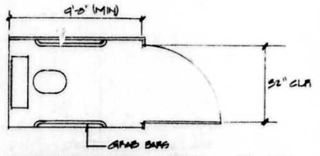

HANDICAPPED STALL PLAN

1/2"=1'-0"

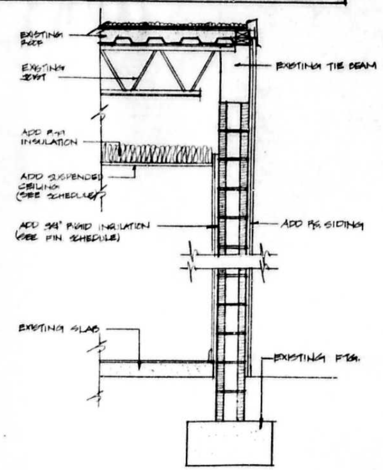

B TYPICAL EXISTING WALL SECTION

SCALE 3/4"=1'-0"

LOWELL LOTSPEICH
ARCHITECT - PLANNER
WINTER PARK, FLORIDA

PIZZA TIME THEATRE
SARASOTA, FLORIDA

Date	6-7-81
Scale	AS NOTED
Drawn	RRC
Job	
Sheet	2
Of	Sheets

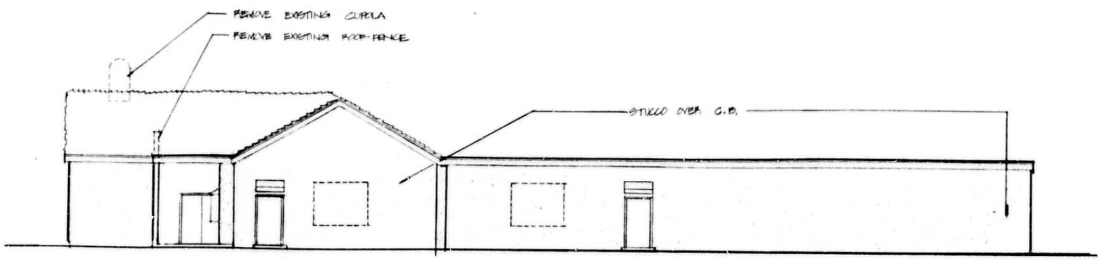

NORTH ELEVATION

SCALE 1/8"=1'-0"

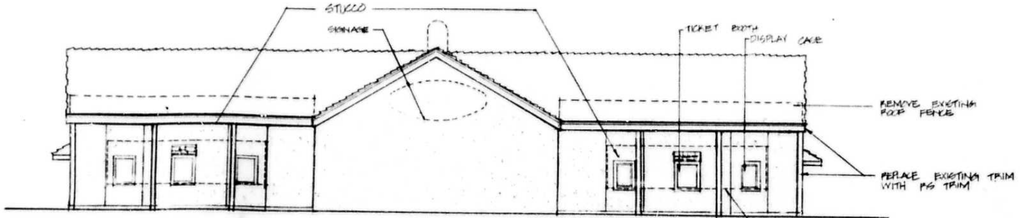

EAST ELEVATION

SCALE 1/8"=1'-0"

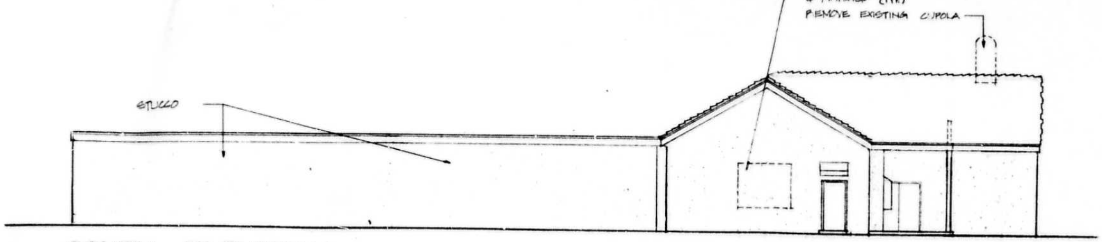

SOUTH ELEVATION

SCALE 1/8"=1'-0"

WALLS

NO.	DESCRIPTION
W1	CONCRETE
W2	CONCRETE W/ SMOOTH SKIMCOAT OF PLASTER
W3	FIBERGLASS REINFORCED POLYESTER (FRP) WHITE OVER W-6
W4	3/8" RSOF GROOVED 6" PLYWD T-111 OVER 1/2" SHEETROCK
W5	5/8" SHEETROCK
W-6	5/8" WATER RESISTANT SHEETROCK
W-7	1" TECTUM
W-8	3/8" RSOF GROOVED 6" PLYWD T-111 OVER 3/4" FURRING STRIPS
W-9	1/2" SMOOTH PLYWOOD TO CEILING

FLOORS

NO.	DESCRIPTION
F-1	3/32" AZROCK V.B. VAT RED (OR APPROVED EQUAL)
F-2	3/32" FLINTKOTE CLASSIC CL-12 VAT. (WHITE)
F-3	ARMSTRONG VINYL CORLON SHEET VINYL COVED 6" BRIDGETINE # 86383 BROWN
F-4	CONCRETE W/ 2 COATS THOMPSON'S WATER SEAL
F-5	CUSTOM CARPET
F-6	ARMSTRONG VINYL CORLON SHEET VINYL COVED 6" BRIDGETINE # 86380 WHITE
F-7	4"x8"x3/8" QUARRY TILE

BASE

NO.	DESCRIPTION
B-1	4" TOP-SET RUBBER BASE - BROWN
B2	6" TOP-SET RUBBER BASE - BROWN
B-3	COVE SHEET VINYL

CEILING

NO.	DESCRIPTION
C-1	2'-0"x4'-0" SUSPENDED "T"-BAR SYSTEM
C-2	5/8" SHEETROCK
C-3	2'-0"x4'-0" SUSPENDED "T"-BAR SYSTEM W/ WASHABLE TILES
C-4	EXISTING

FINISH SCHEDULE

	AREA	FLOOR	BASE	WALLS N	WALLS S	WALLS E	WALLS W	CEILING HEGT	CEILING MAT	REMARKS
1	THEATER DINING	F-5	B-1	W-4	W-4	W-4	W-4	+11'-0"	C-1	SEE TYP. WALL SECTION
2	ELE./MECHANICAL ROOM	F-2	B-2	W-6	W-6	W-6	W-6			NO CEILING
3	JANITOR'S ROOM	F-2	B-2	W-6	W-6	W-6	W-6	8'-0"	C-1	WHITE ENAMEL SEMI-GLOSS (WALLS)
4	STORAGE	F-2	B-2	W-6	W-6	W-6	W-6	8'-0"	C-1	" " " "
5	OFFICE	F-2	B-1	W-5	W-5	W-5	W-5	8'-0"	C-1	" " " "
6	COSTUME ROOM	F-5	B-1							SEE SHEET SD1 & SD2
7	CHANGE ROOM	F-2	B-1	W-5	W-5	W-5	W-5	8'-0"	C-1	WHITE ENAMEL SEMI-GLOSS (WALLS)
8	EMPLOYEE AREA	F-2	B-2	W-3	W-3	W-3	W-3	8'-0"	C-3	
9	CARBONATION ROOM	F-2	B-2	W-3	W-3	W-5	W-3	8'-0"	C-3	
10	SCULLERY	F-2	B-2	W-3	W-3	W-3	W-3	8'-0"	C-3	
11	DOUGH AREA	F-2	B-2	W-3	W-3	W-3	W-3	8'-0"	C-3	
12	WALK-IN-COOLER	F-4								
13	BAR AREA	F-2	B-2	W-3	W-3	W-3	W-3	8'-0"	C-3	
14	KITCHEN	F-2	B-2	W-3	W-3	W-3	W-3	8'-0"	C-1	
15	COMPUTER ROOM	F-5	B-1	W-5	W-5	W-5	W-5	8'-0"	C-1	WHITE ENAMEL SEMI-GLOSS
16	PIANO-BAR DINING	F-3	B-1	W-4	W-4	W-4	W-4	10'-0"	C-1	SEE TYP. WALL SECTION
17	ENTRY	F-1	B-1	W-4	W-4	W-4	W-4	11'-0"	C-1	
18	MEN'S RESTROOM	EXISTING								
19	WOMEN'S RESTROOM	EXISTING								
20	GAME PRESERVE	F-5	B-1	W-4	W-4	W-4	W-4	11'-0"	C-1	
21	MUNCH'S ROOM	F-5	B-1	W9	W9	W9	W9	8'-0"	C-2	CARPET ALL WALLS TO HEIGHT OF 5'-0"
22	KIOSK	F-5	B-1					8'-0"	C-1	
23	SERVICE AREA	F-1	B-1	W-4	W-4	W-4	W-4	11'-0"	C-1	
24	SKEEBALL	F-4	GAME	F.B.O.	W4	W4	W4		C-1	
25	COMPUTER ROOM-2	F-2	B-1	W-5	W-5	W-5	W-5	8'-0"	C-1	WALLS WHITE ENAMEL SEMI-GLOSS

33691

REVISIONS	BY

LOWELL LOTSPEICH
ARCHITECT - PLANNER
WINTER PARK, FLORIDA

PIZZA TIME THEATRE

SARASOTA, FLORIDA

Date
Scale AS NOTED
Drawn RRC
Job
Sheet 3
Of Sheets

NO. 1000H CLEARPRINT

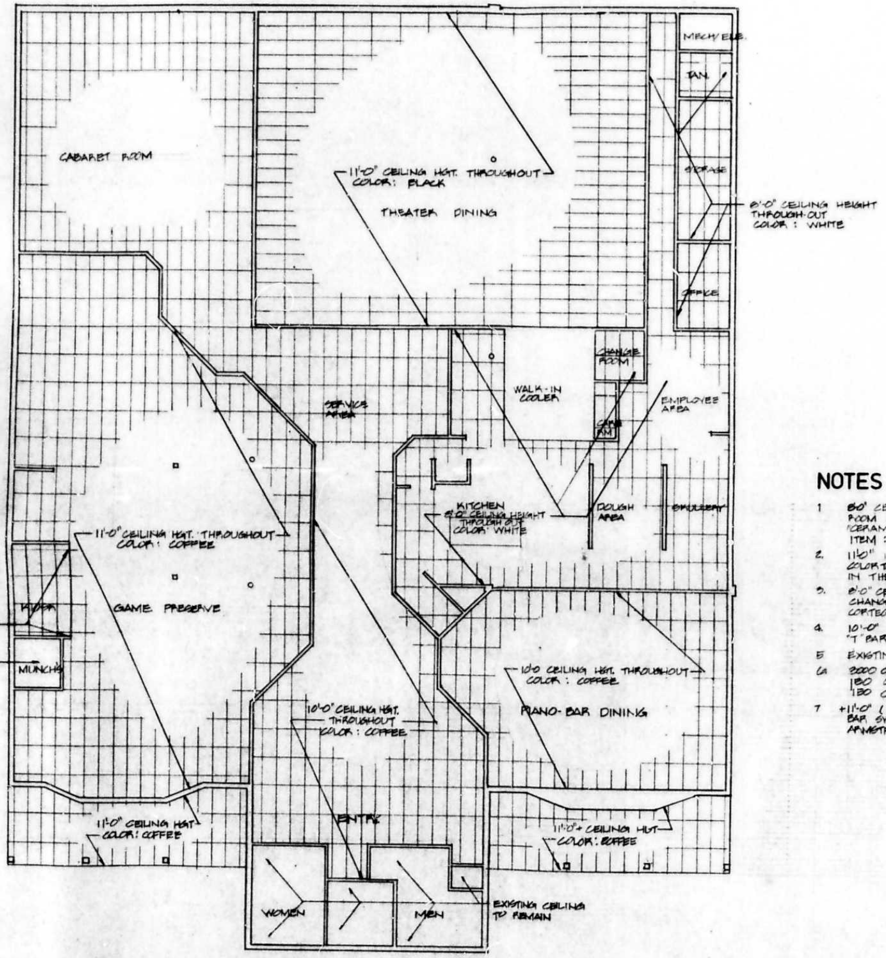

NOTES

1. 8'-0" CEILING HEIGHT IN KITCHEN, DOUGH AREA, SKULLERY, CARBONATION ROOM & BAR AREA "T" BAR SYSTEM W/ WASHABLE SURFACES "CERAMIGARD BY ARMSTRONG OR APPROVED EQUAL COLOR WHITE ITEM : 605
2. 11'-0" IN THEATER DINING, GAME AREA "T" BAR SYSTEM CORTEGA COLORTONE BY AMSTRONG ITEM#776 COLOR : COFFEE (BLACK IN THEATER DINING)
3. 8'-0" CEILING HEIGHT IN EMPLOYEE AREA, STORAGE OFFICE, JANITOR'S CHANGE ROOM, KIOSK, & COMPUTER ROOM "T" BAR SYSTEM CORTEGA MINABOARD BY ARMSTRONG ITEM 769A COLOR : WHITE
4. 10'-0" CEILING HEIGHT IN PIANO-BAR DINING, ENTRY & SERVICE AREA "T" BAR SYSTEM CORTEGA COLORTONE BY ARMSTRONG COLOR: COFFEE
5. EXISTING CEILING TO REMAIN IN MEN'S & WOMEN'S RESTROOMS
6. 3000 CFM EXHAUST FAN ABOVE OVEN IN KITCHEN
   180 CFM E.F. IN MEN'S & WOMEN'S RESTROOMS
   180 CFM E.F. IN COMPUTER ROOM I & II
7. +11'-0" (OR EQUAL TO EXISTING CEILING) IN EXTERIOR PORTICO "T" BAR SYSTEM W/ WASHABLE SURFACES "CERAMIGAURD BY ARMSTRONG" COLOR PAINTED COFFEE ITEM : 605

REFLECTED CEILING PLAN

SCALE 1/8"=1'-0"

REVISIONS | BY

33691

LOWELL LOTSPEICH
ARCHITECT - PLANNER
WINTER PARK, FLORIDA

PIZZA TIME THEATRE

Date 6-9-81
Scale 1/8"=1'-0"
Drawn RPC
Job
Sheet 4
Of Sheets

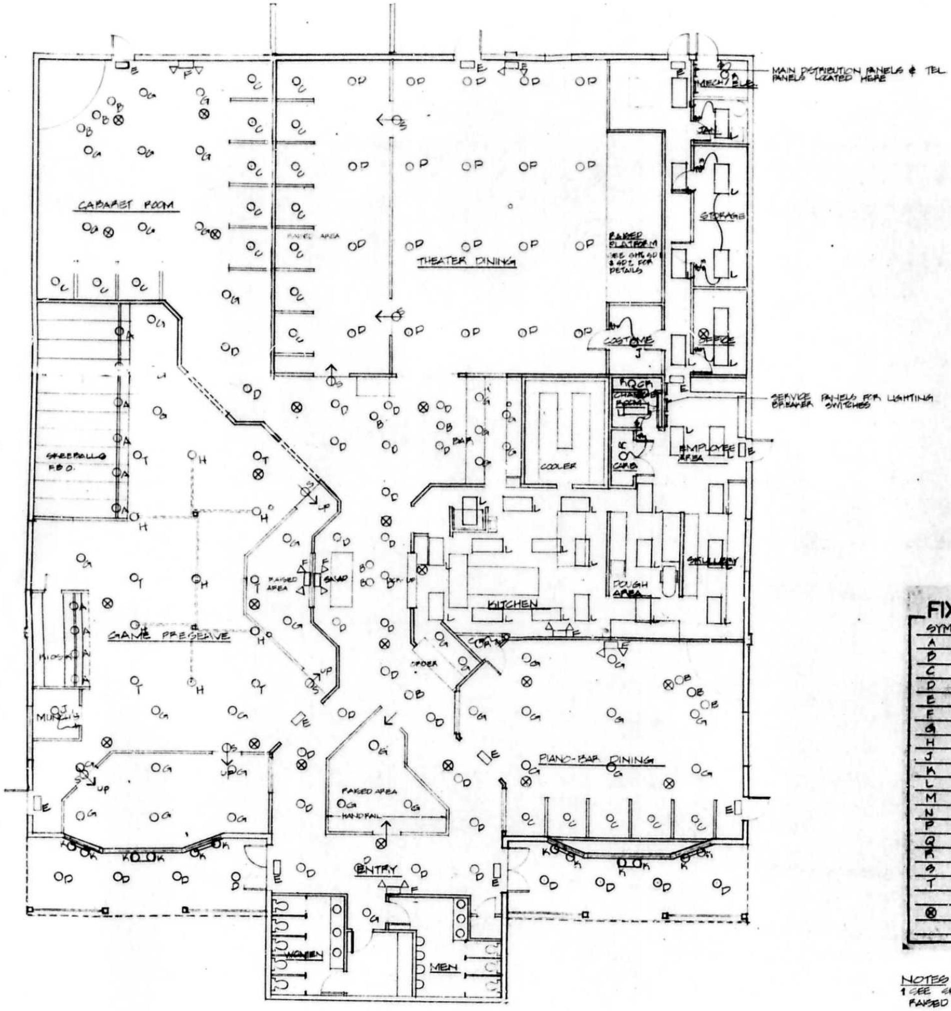

ELECTRICAL LIGHTING PLAN

SCALE 1/8" = 1'-0"

FIXTURE SCHEDULE

SYMBOL	FIXTURE (OR APPROVED EQUAL)	WATTAGE
A	CAPRI CT 140 BLACK	150
B	CAPRI CT 140 BLACK - ON TRACK BASE	150
C	CAPRI PC 571 BLACK +8' SURFACE MTD. CAN	75
D	CAPRI A-150 A-150 M RECESSED	150
E	EXIT LIGHT TORK #6101	50
F	EMERGENCY LIGHT TORK #436 (BATTERY PACK AS REQD.)	50
G	CAPRI A-150	75
H	HUBBELL RP 214 RV BLACK +10"	60
J	CUSTOM FIXTURES FBO	
K	MULTI-BULB STRIP LIGHTING	40 W/LAMP
L	2'x4' DROP-IN FLOURESCENT 2-LAMP	100
M	2'-4' SURFACE FLOURESCENT 2-LAMP	100
N	WALK-IN COOLER LIGHT (IN VAPOR-PROOF COVER)	60
P	CAPRI R-12P SHALLOW RECESSED	60
Q	1x8 FLOURESCENT (UTILITY)	100
R	UTILITY FIXTURE	75
S	STEP SAFETY LIGHTS - VERIFY W/ OWNER	25
T	CAPRI CT-140 BLACK / ON TRACK BASE / GREEN LAMP	100
⊗	8" 2-WAY FULL RANGE CEILING SPEAKER	

NOTES
1 SEE SHEETS SD1 & SD2 FOR LIGHTING ABOUT RAISED PLATFORM
2 ALL SPEAKERS TO BE WIRED WITH 18 GAUGE WIRE TERIMINATING THE WIRES IN THE C.R. #2 (SEE FLOOR PLAN SH 2)

REVISIONS	BY

33691

LOWELL LOTSPEICH
ARCHITECT - PLANNER
WINTER PARK, FLORIDA

PIZZA TIME THEATRE
SARASOTA, FLORIDA

Date 6-9-81
Scale 1/8"=1'-0"
Drawn KPC
Job
Sheet 5
Of Sheets

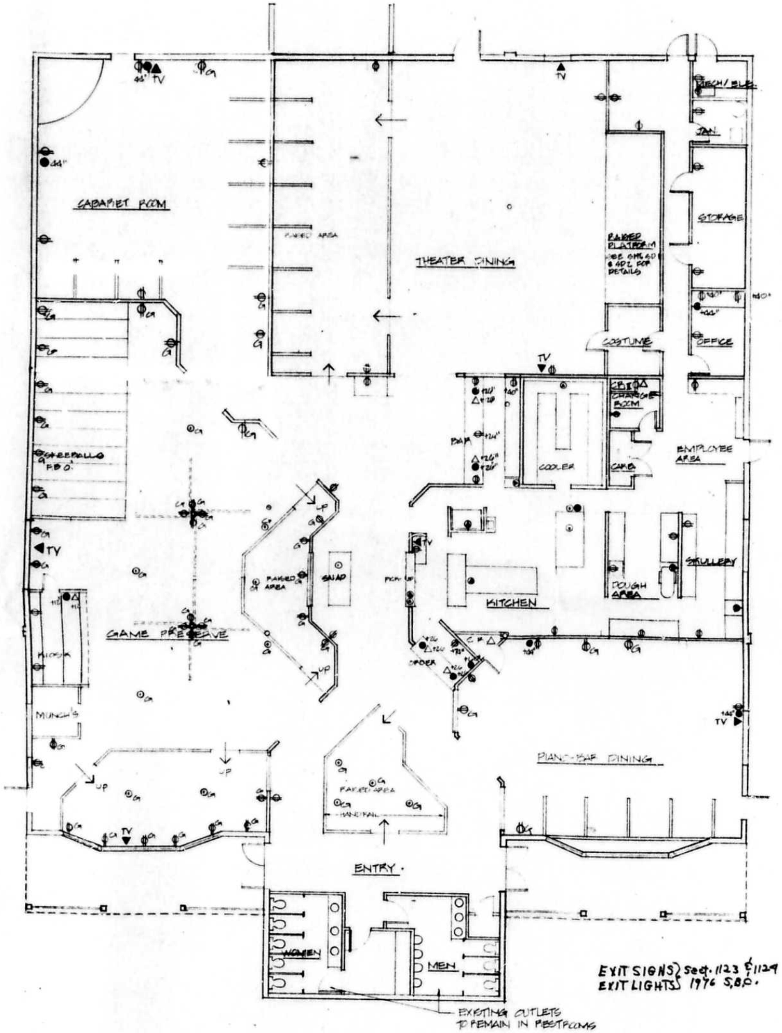

EXIT SIGNS } Sec. 1123 & 1129
EXIT LIGHTS } 1976 S.B.C.

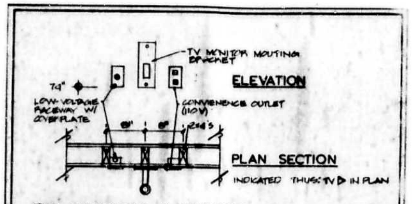

TELEVISION MONITOR

NOTES

1. PROVIDE ELECTRICAL SERVICE IN MECHANICAL ROOM FOR AIR COMPRESSOR & AIR DRYER DAYTON 208/6013 1HP DEDICATED SERVICE
2. PROVIDE 20 AMP FOR EXTERIOR ILLUMINATED SIGN TO WORK THROUGH TIME CLOCK
3. PROVIDE ELECTRICAL SERVICE FOR EXTERIOR LIGHTING IN TICKET BOOTH & POSTER DISPLAY CASES TO WORK THROUGH TIME CLOCK
4. PROVIDE DOORBELL UNDER TICKET BOOTH TO RING IN KITCHEN
5. PROVIDE DOORBELL AT FRONT DOOR TO RING IN KITCHEN
6. ALL COVER PLATES IN KITCHEN TO BE METAL
7. ADDITIONAL ELECTRICAL NOTES ON SHEETS SD1 & SD2 & LIGHTING SHEETS
8. ALL WIRING PER SECTION 518-3 N.E.C.
9. ALL EXIT SIGNS ON SEPERATE CIRCUT SEC. 3312 U.B.C. (C-2) (RELATES TO OCCUPANCY LOADS.
10. ALL OUTLETS TO BE + 12" UNLESS OTHERWISE NOTED
11. LOW-VOLTAGE RACEWAYS TO BE OF 3/4" PVC W/ PLASTIC RING STUB-OUT ABOUT RACEWAY
12. SEE KITCHEN EQUIPMENT PLAN FOR ADDITIONAL ELECTRICAL REQUIREMENTS

LEGEND

- ● DENOTES LOW-VOLTAGE RACEWAY
- ⊙ DENOTES FLOOR DUPLEX
- ⊕ DENOTES TYPICAL OUTLET
- △ DENOTES 20 AMP (DEDICATED) TWIST LOCK ISOLATED GROUND CIRCUT
- ◉ DENOTES DIRECT CONNECTION TO EQUIPMENT (SEE EQUIPMENT SCHEDULE)
- TV ▶ DENOTE TELEVISION MONITOR (SEE DETAIL)
- ΦG DENOTES GAME DUPLEXES / 2 DUPLEXES PER 20 AMP CIRCUT

ELECTRICAL OUTLET PLAN

SCALE 1/8"=1'-0"

33691

REVISIONS	BY

LOWELL LOTSPEICH
ARCHITECT - PLANNER
WINTER PARK, FLORIDA

PIZZA TIME THEATRE

SARASOTA, FLORIDA

Date 6-9-81
Scale 1/8"=1'-0"
Drawn RPC
Job
Sheet 6
Of Sheets

PRINTED ON NO. 1000H CLEARPRINT

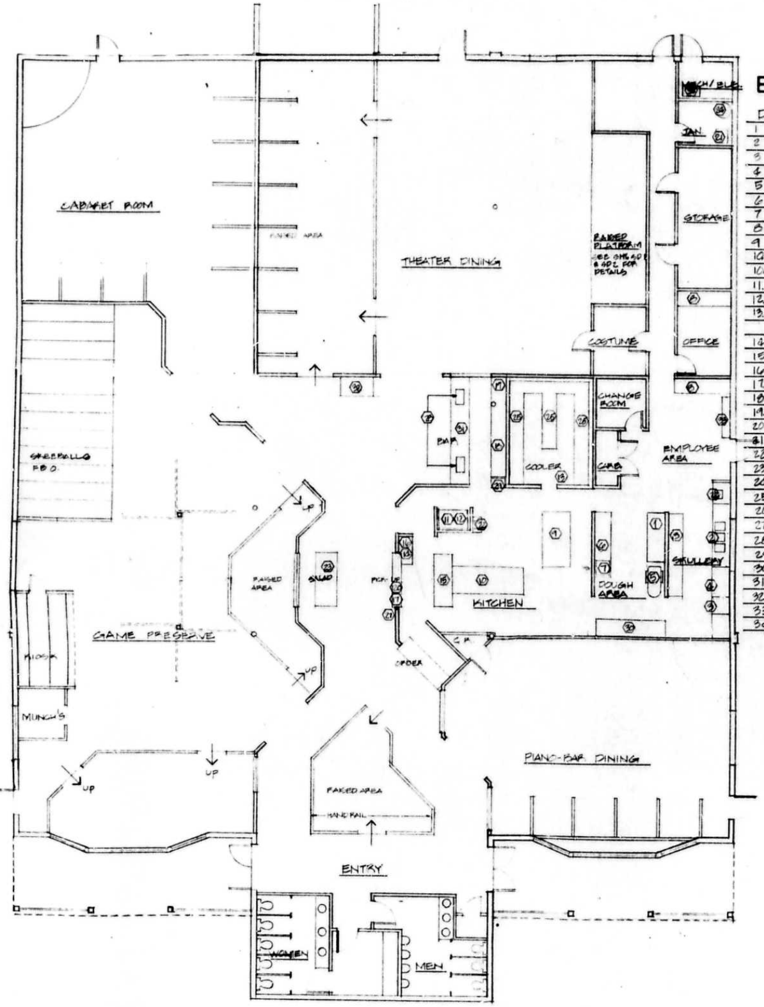

EQUIPMENT SCHEDULE

DESCRIPTION	QTY	BASE	VOLT	PHASE	AMP	HP	KW	CONN	COLD	HOT	DRAIN	REMARKS
1 FREEZER (WALK-IN)	1	LEGS	120	1	9.8	1/2	1.2	D				COND. EVAPORATOR
2 3 COMPARTMENT SINK	1	LEGS							1/2"	1/2"	3-2"	TRAP BELOW FLOOR (PER CODE)
3 DISHWASHER W/ BOOSTER	1	LEGS	208	3	55.5	1	20	D		3/4"	2"	
4 DISHTABLE	1	W/STAND									2-2"	
5 MIXER	1	W/STAND	208	3	4.1	1	1.5	D				
6 DOUGHTABLE	1	W/CASTORS	120	1	15	·	1.8	C				
7 DOUGHROLLER	1		120	1	13.8	3/4	1.7	C				
8 CUSTOM TABLE-TOPS	3											SEE DETAIL SHEET D-2
9 PIZZA MAKE-UP TABLE	1	LEGS	120	1	8.0	1/2	1.0	C				SELF-CONTAINED COND. EVAPORATOR
10 PIZZA OVEN	1	LEGS	208	1	210			D				3/4" NPT GAS / 1/2" NPT POWER 225,000 BTU (MAX)
10A EXHAUST SYSTEM	1		120	1	30.0	3/4	3.6	D				3000 CFM
11. ICE MAKER	1		208	3	6.6	1	2.4	D				1/2" INSULATED LINE TO FS BY PLUMBER
12. ICE BIN (SAME AS ABOVE)	1	LEGS										
13. WALK-IN COOLER	1		120	1	4.4	1/6	.6	D				INSULATED LINE TO FS BY PLUMBER
(COMPRESSOR ON ROOF)	1		208	3	7.8	2	2.8	D				
14. SANDWICH TABLE	1	CASTORS	120	1	5.8	1/4	.7	C				SELF CONTAIN COND. EVAPORATOR
15 PIZZA CUTTING TABLE	1											
16 MICRO-WAVE	1		120	1	18.3		2.2	C				
17 HEAT-LAMPS	2		120	1	15		1.725	D				WIRE THRU INFINITE CONTROL
18. BACK BAR UNIT	1											
19. COFFEE MAKER	1		120	1	15			C				
20 HEAT-LAMP SHELVES	2											
21 JANITOR'S SINK	1								1/2"	1/2"	2"	
22 HAND SINK	2	(SEE PLUMBING PLAN)							3/8"	3/8"	1/2"	
23 SALAD BAR	1	LEGS										
24 WATER HEATER (85 GAL)	1	(205,000 BTU) SEE PLUMBING PLAN										3/4" GAS CONN.
25 SHELVING (WALK-IN)												
26 STORAGE SHELVING												
27 CONDIMENT SHELFS												
28 COLA TOWERS	2											
29 TAYLOR FREEZER (ICE CREAM)	1	CASTORS	208	3	20.0	1	—	C				
30 DRY-GOOD STORAGE	1											
31 DUNNAGE RACK												
32 SUNDAE BAR	1	LEGS	120	1	7.2	1/3	.9	C				
33 LOCKERS												
34 AIR COMPRESSOR	1		208	3	30.0	3/4	3.6	C				

NOTES

D- CONNECTION DENOTES DIRECT WIRING
C CONNECTION DENOTES CONVIENECE OUTLET
SEE OUTLET PLAN FOR ABOVE OUTLET LOCATIONS

EQUIPMENT PLAN

SCALE: 1/8"=1'-0"

33691

REVISIONS	BY

LOWELL LOTSPEICH
ARCHITECT - PLANNER
WINTER PARK, FLORIDA

PIZZA TIME THEATRE
SARASOTA, FLORIDA

Date	6-9-81
Scale	1/8"=1'-0"
Drawn	RRC
Job	
Sheet	7
Of	Sheets

24 X 36 PRINTED ON NO. 1000H CLEARPRINT

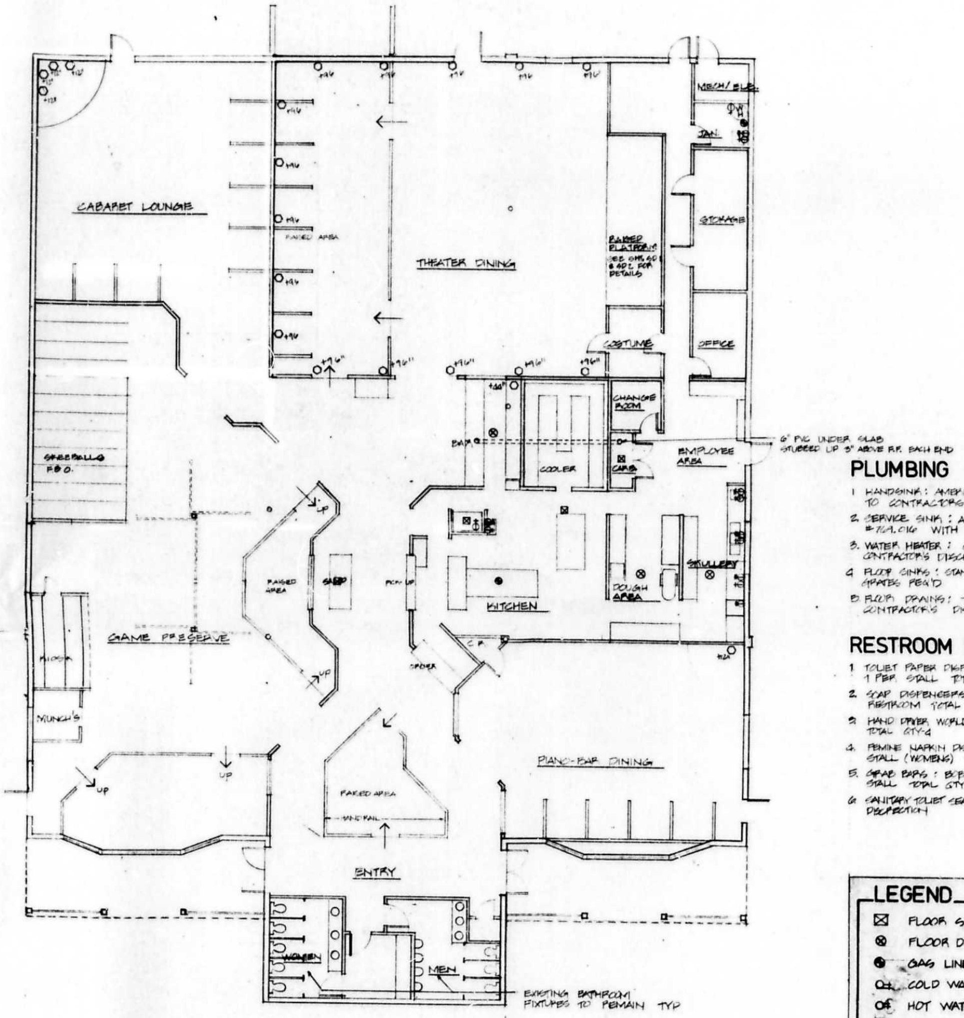

PLUMBING PLAN

SCALE 1/8"=1'-0"

PLUMBING SCHEDULE

1. HANDSINK : AMERICAN STANDARD QTY-2 SELECTION LEFT TO CONTRACTORS DISCRETION
2. SERVICE SINK : AMERICAN STANDARD AKRON SERVICE SINK #7?9.016 WITH 8379.026 RIM GAURD
3. WATER HEATER : 85 GAL. 285,000 BTU SELECTION TO CONTRACTOR'S DISCRECTION
4. FLOOR SINKS : STANDARD 1'x1'x6" DEEP QTY-4 - 4 COVER GRATES REQ'D
5. FLOOR DRAINS : TOTAL QTY. 3 - SELECTION LEFT TO CONTRACTOR'S DISCRETION

RESTROOM FIXTURES

1. TOLIET PAPER DISPENSERS : BOBRICK B0288, SURFACE MOUNTED 1 PER STALL TOTAL QTY. 8
2. SOAP DISPENCERS : BOBRICK B 8215 COUNTER MOUNTED 2 PER RESTROOM TOTAL QTY-4
3. HAND DRYER WORLD #174 WALL MTD. AT 44" - 2 PER RESTROOM TOTAL QTY-4
4. FEMINE NAPKIN DISPOSAL : BOBRICK B 270 SURFACE MTD 1 PER STALL (WOMENS) TOTAL QTY. 5
5. GRAB BARS : BOBRICK B 6160 SERIES : 1 SET PER HANDICAPPED STALL TOTAL QTY 2 SETS
6. SANITARY TOLIET SEAT COVERS - SELECTION LEFT TO CONTRACTOR'S DISCRECTION

LEGEND

- ⊠ FLOOR SINK
- ⊗ FLOOR DRAIN
- GAS LINE SUPPLY
- COLD WATER SUPPLY
- HOT WATER SUPPLY
- WATER HEATER (85 GAL.)
- ○ AIR DROP (SEE DETAIL SHT. SD 2)

REVISIONS

33691

LOWELL LOTSPEICH
ARCHITECT - PLANNER
WINTER PARK, FLORIDA

PIZZA TIME THEATRE

SARASOTA, FLORIDA

Date 6-19-81
Scale 1/8"=1'-0"
Drawn FPC
Job
Sheet 8
Of Sheets

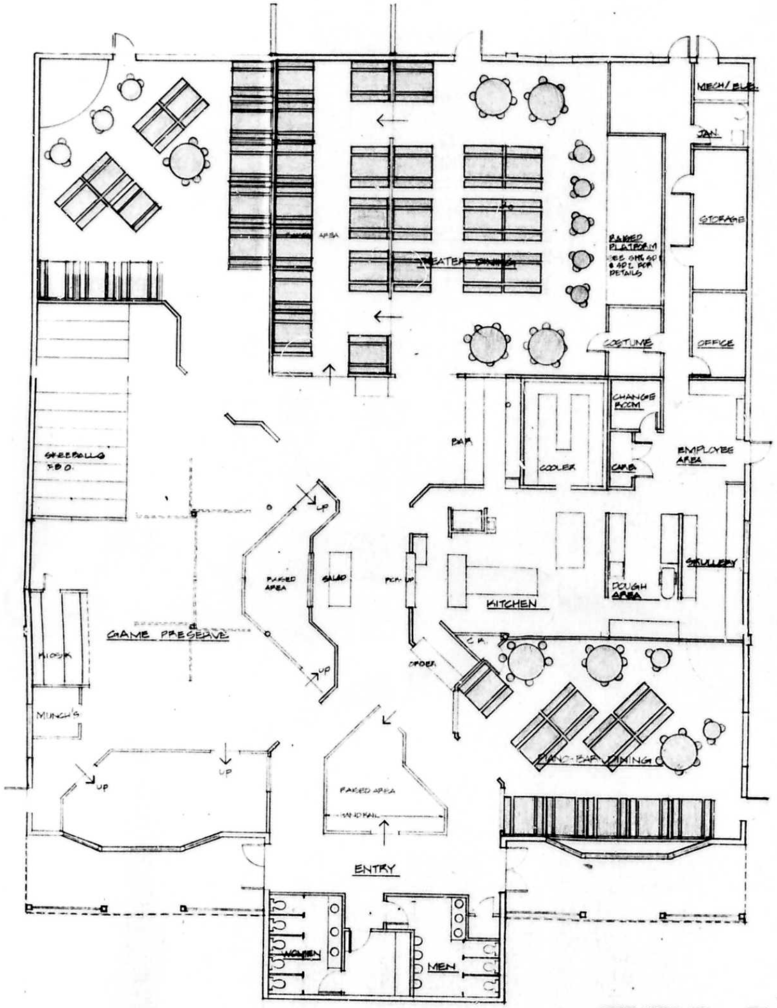

SEATING PLAN

SCALE 1/8"=1'-0"

SEATING SCHEDULE

(rectangle symbol)	TABLE BENCHES	60" x 30" 60" x 12" SEATS 4 PERSONS
(large circle symbol)	TABLE	60" DIAMETER SEATS 6 PERSONS
(small circle symbol)	TABLE	30" DIAMETER SEATS 3 PERSONS

258

3369

REVISIONS | BY

LOWELL LOTSPEICH
ARCHITECT - PLANNER
WINTER PARK . FLORIDA

PIZZA TIME THEATRE
FLORIDA

Date 6-9-81
Scale 1/8"=1'-0"
Drawn KPC
Job
Sheet 9
Of Sheets

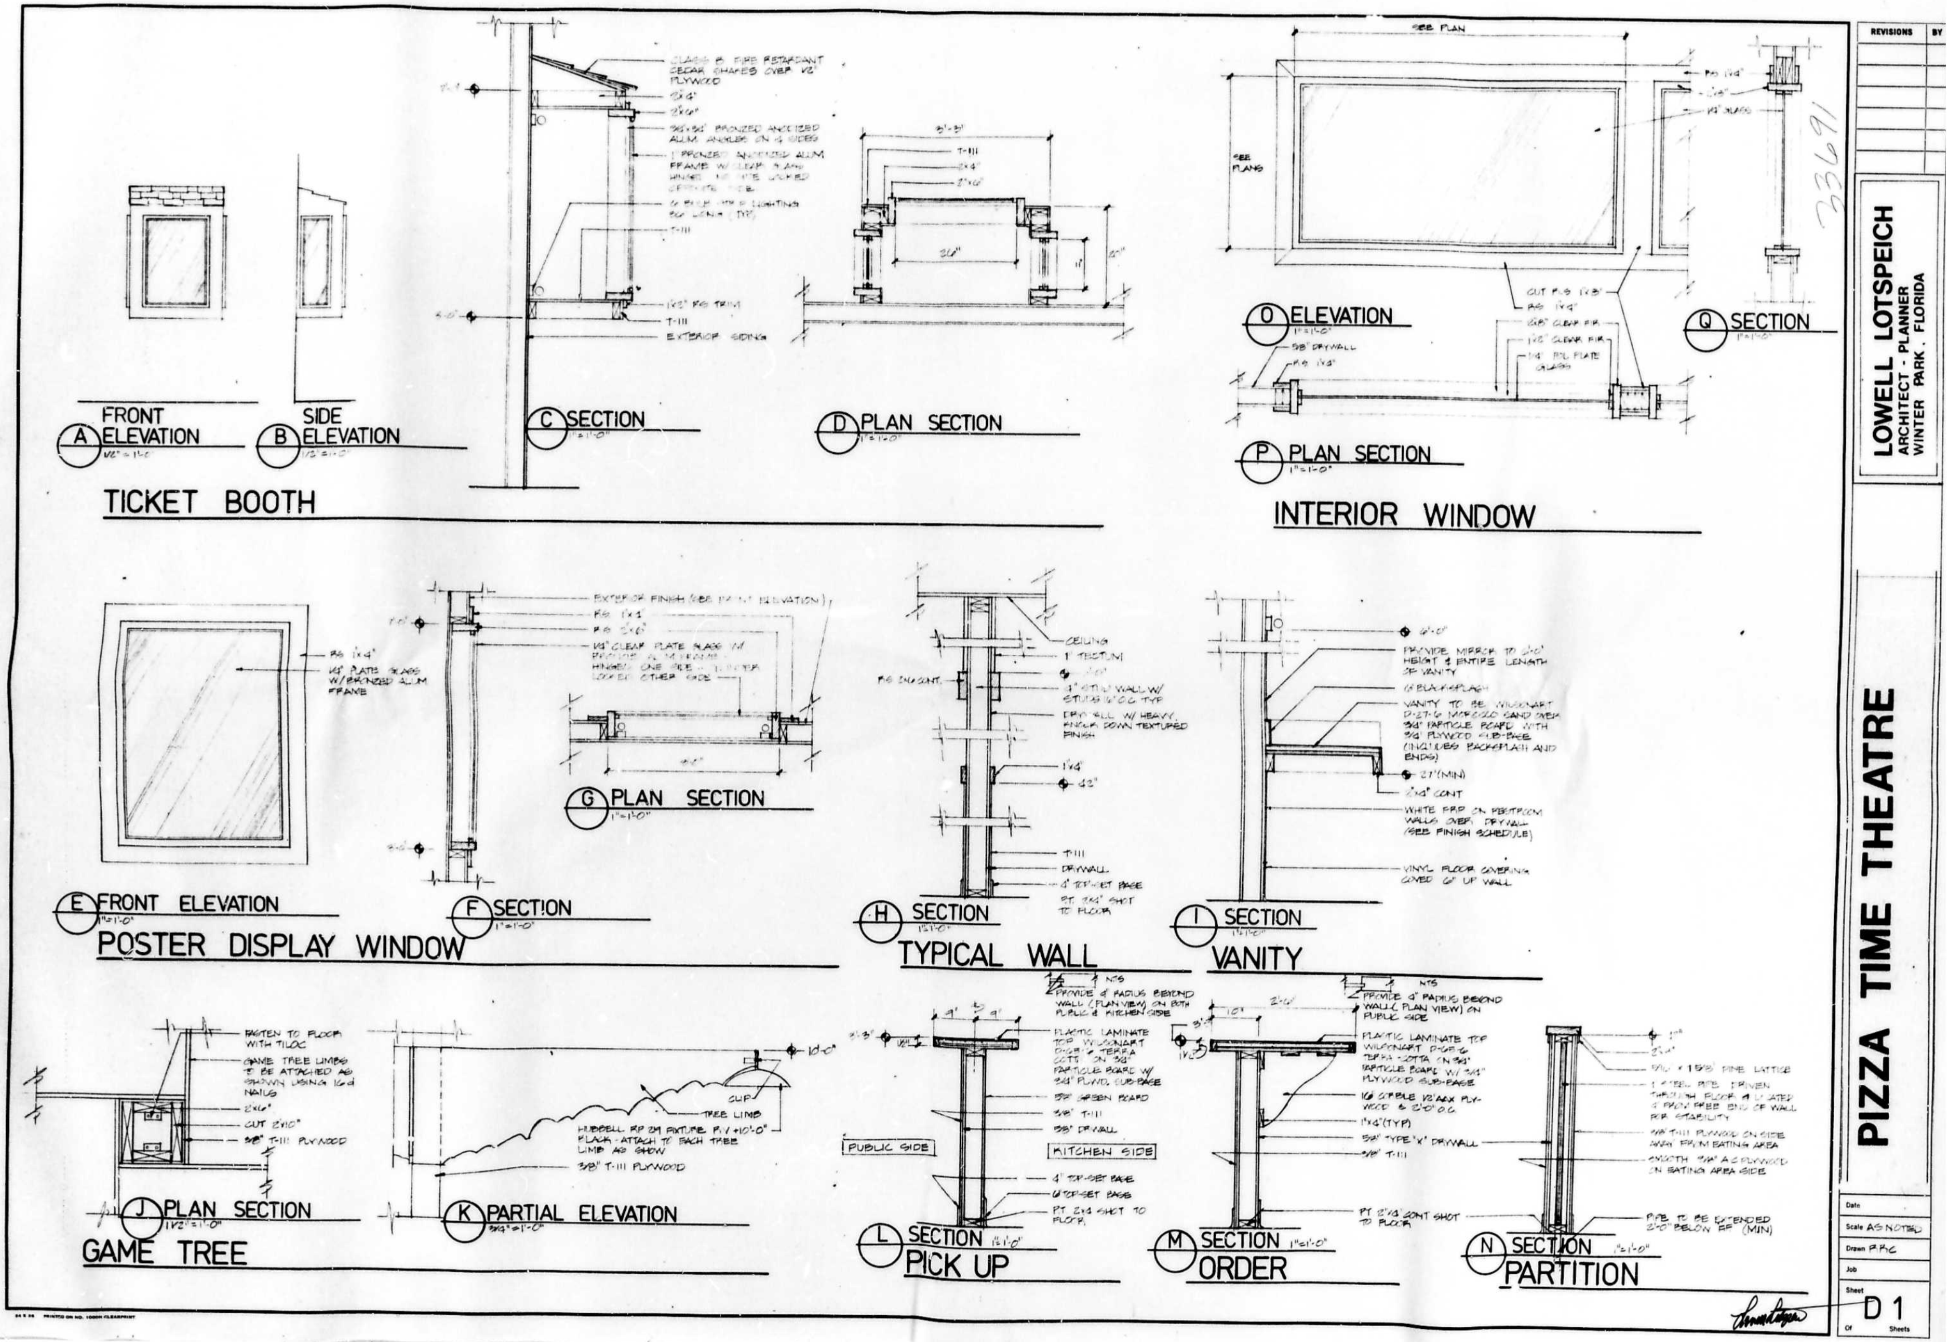
A FRONT ELEVATION 1/2" = 1'-0"
B SIDE ELEVATION 1/2" = 1'-0"
C SECTION 1" = 1'-0"
D PLAN SECTION 1" = 1'-0"
TICKET BOOTH
O ELEVATION 1" = 1'-0"
P PLAN SECTION 1" = 1'-0"
Q SECTION 1" = 1'-0"
INTERIOR WINDOW
E FRONT ELEVATION 1" = 1'-0"
F SECTION 1" = 1'-0"
G PLAN SECTION 1" = 1'-0"
POSTER DISPLAY WINDOW
H SECTION 1" = 1'-0"
TYPICAL WALL
I SECTION 1" = 1'-0"
VANITY
J PLAN SECTION 1 1/2" = 1'-0"
K PARTIAL ELEVATION 3/4" = 1'-0"
GAME TREE
L SECTION 1" = 1'-0"
PICK UP
M SECTION 1" = 1'-0"
ORDER
N SECTION 1" = 1'-0"
PARTITION
PUBLIC SIDE
KITCHEN SIDE
REVISIONS
BY
LOWELL LOTSPEICH
ARCHITECT - PLANNER
WINTER PARK, FLORIDA
PIZZA TIME THEATRE
Scale AS NOTED
Drawn RRC
Sheet D1
33691

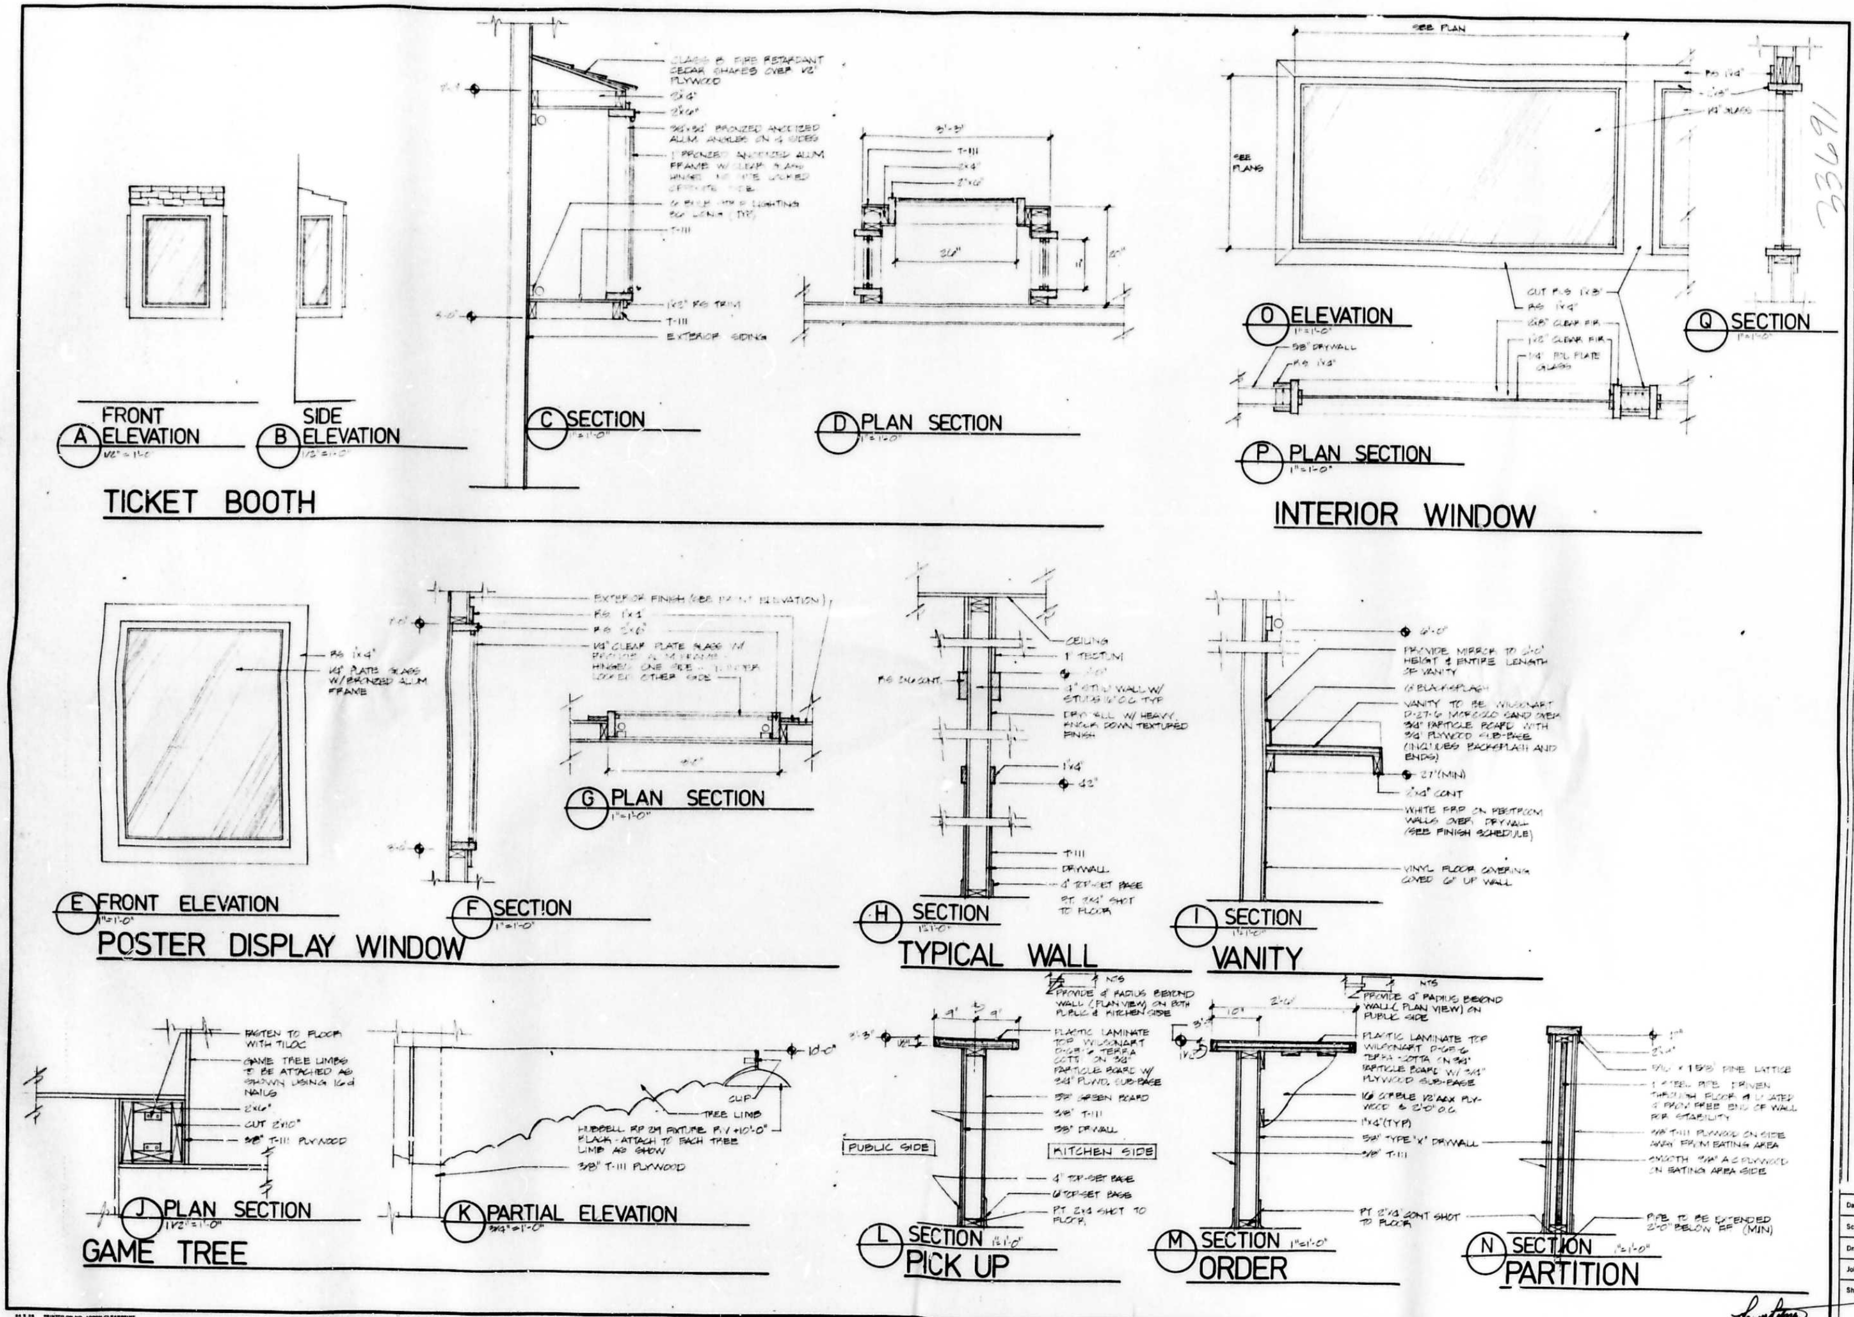

REVISIONS | BY

LOWELL LOTSPEICH
ARCHITECT - PLANNER
WINTER PARK, FLORIDA

33691

PIZZA TIME THEATRE

Date
Scale AS NOTED
Drawn R.R.C.
Job
Sheet D1
Of Sheets

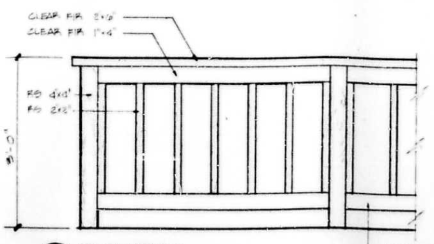

A ELEVATION

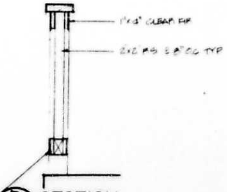

B SECTION

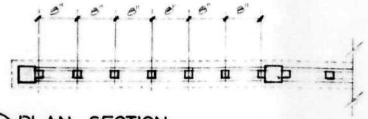

C PLAN SECTION

HANDRAIL DETAILS

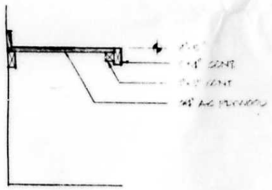

D SECTION

COUNTER

33691

REVISIONS	BY

LOWELL LOTSPEICH
ARCHITECT - PLANNER
WINTER PARK, FLORIDA

PIZZA TIME THEATRE

Date
Scale
Drawn
Job
Sheet D-2
Of Sheets

24 X 36 PRINTED ON NO. 1000H CLEARPRINT

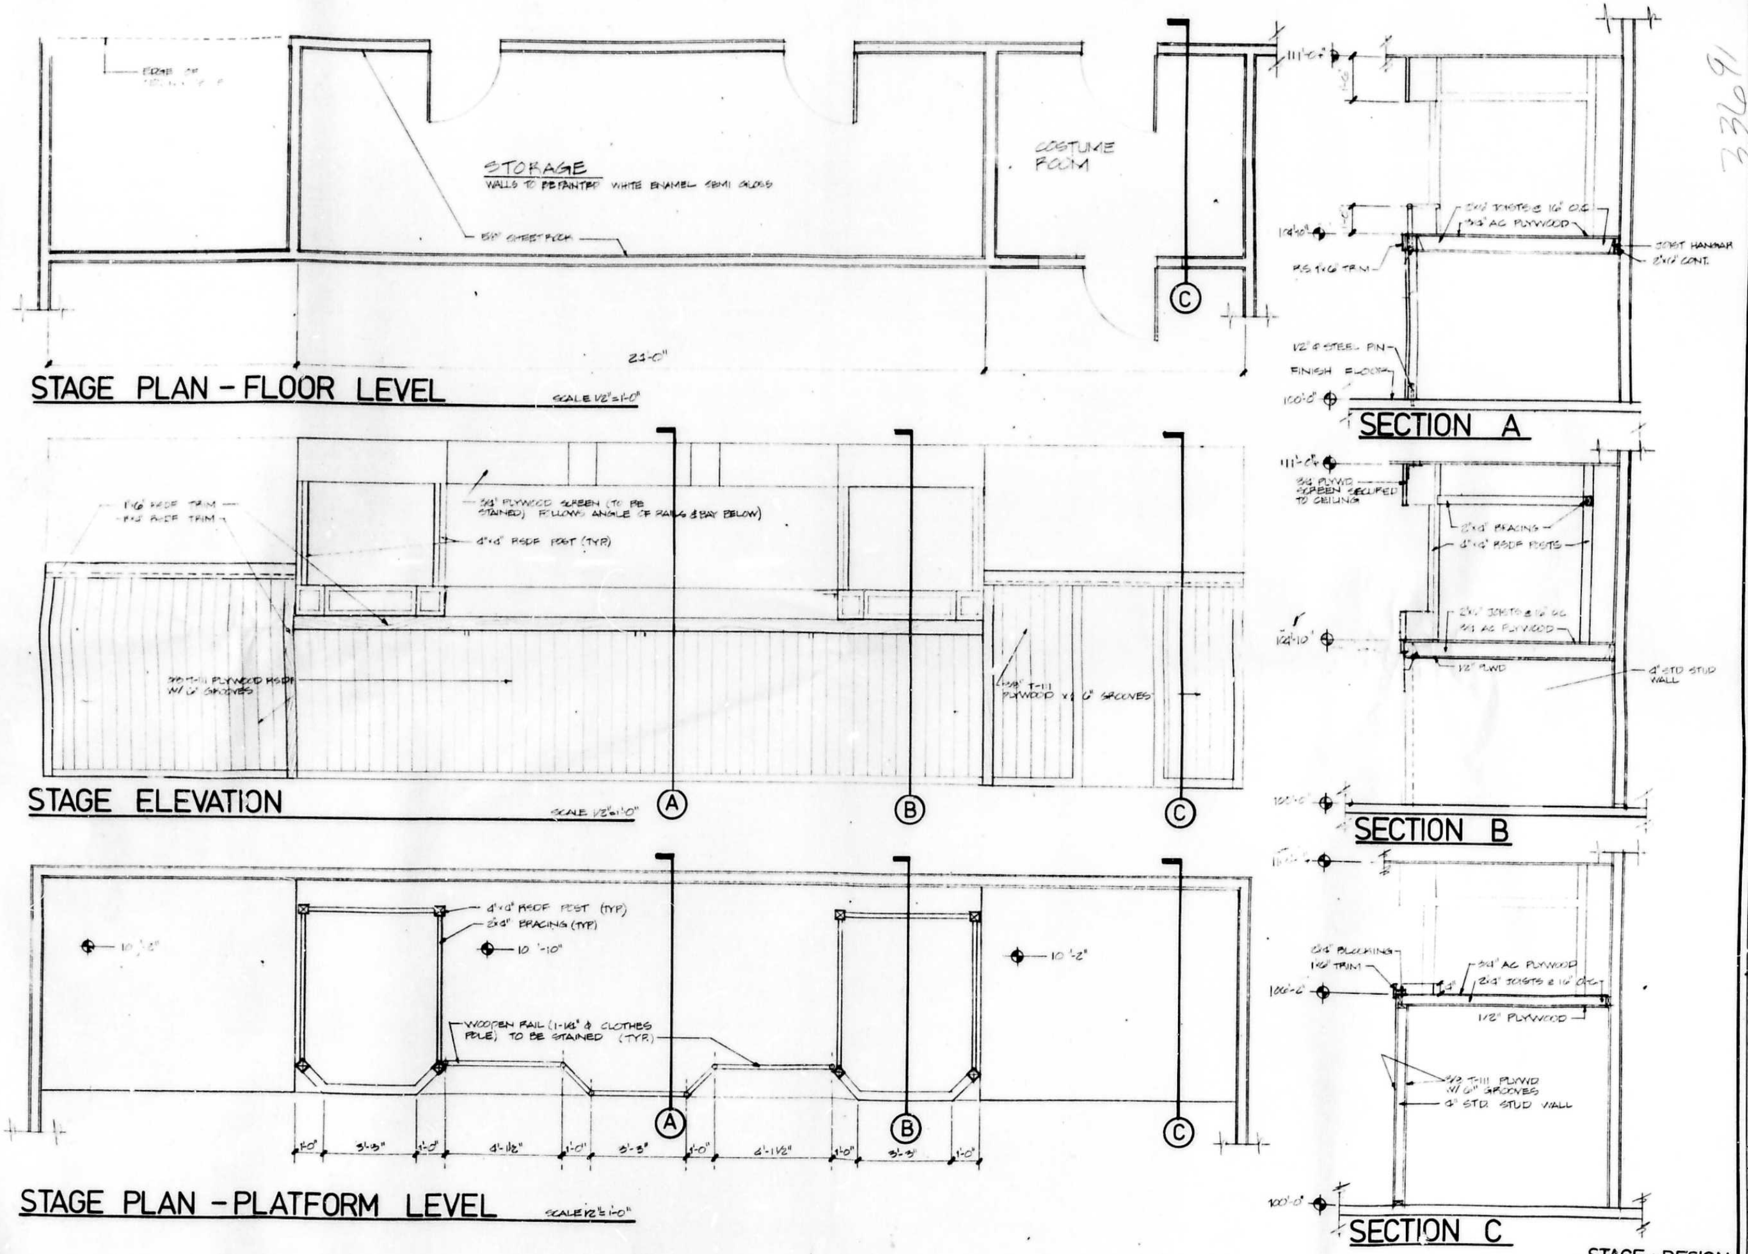

REVISIONS | BY

LOWELL LOTSPEICH
ARCHITECT
WINTER PARK, FLORIDA

PIZZA TIME THEATRE

Date
Scale AS NOTED
Drawn RRC
Job
Sheet SD1
Of Sheets

STAGE DESIGN

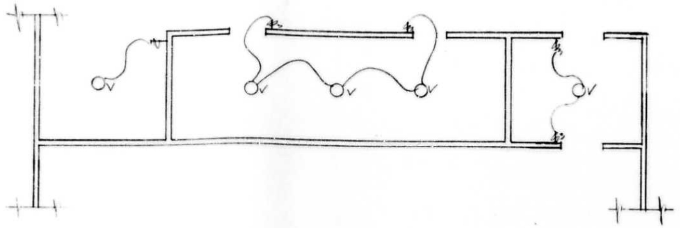

STAGE FLOOR LEVEL ELECTRICAL

SCALE 1/8"=1'-0"

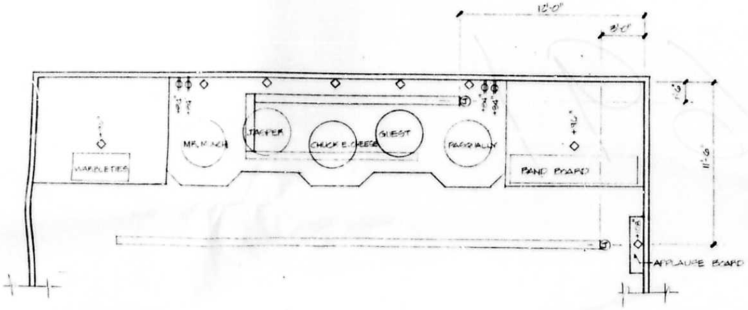

STAGE PLATFORM LEVEL ELECTRICAL

SCALE 1/4"=1'-0"

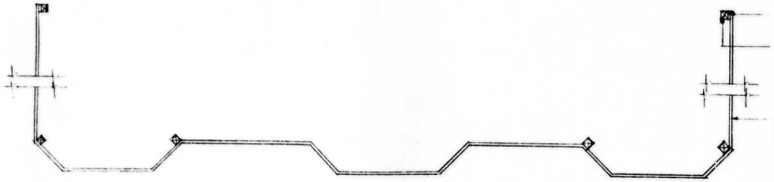

STAGE UPPER SCREEN PLAN

SCALE 1/2"=1'-0"

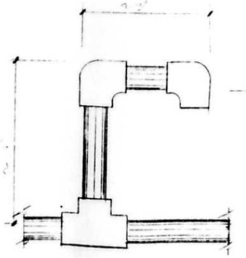

AIR DROP DETAIL

N.T.S.

REVISIONS	BY

LOWELL LOTSPEICH
ARCHITECT
WINTER PARK . FLORIDA

PIZZA TIME THEATRE

Date
Scale AS NOTED
Drawn RRC
Job
Sheet SD 2
Of Sheets

STAGE DESIGN